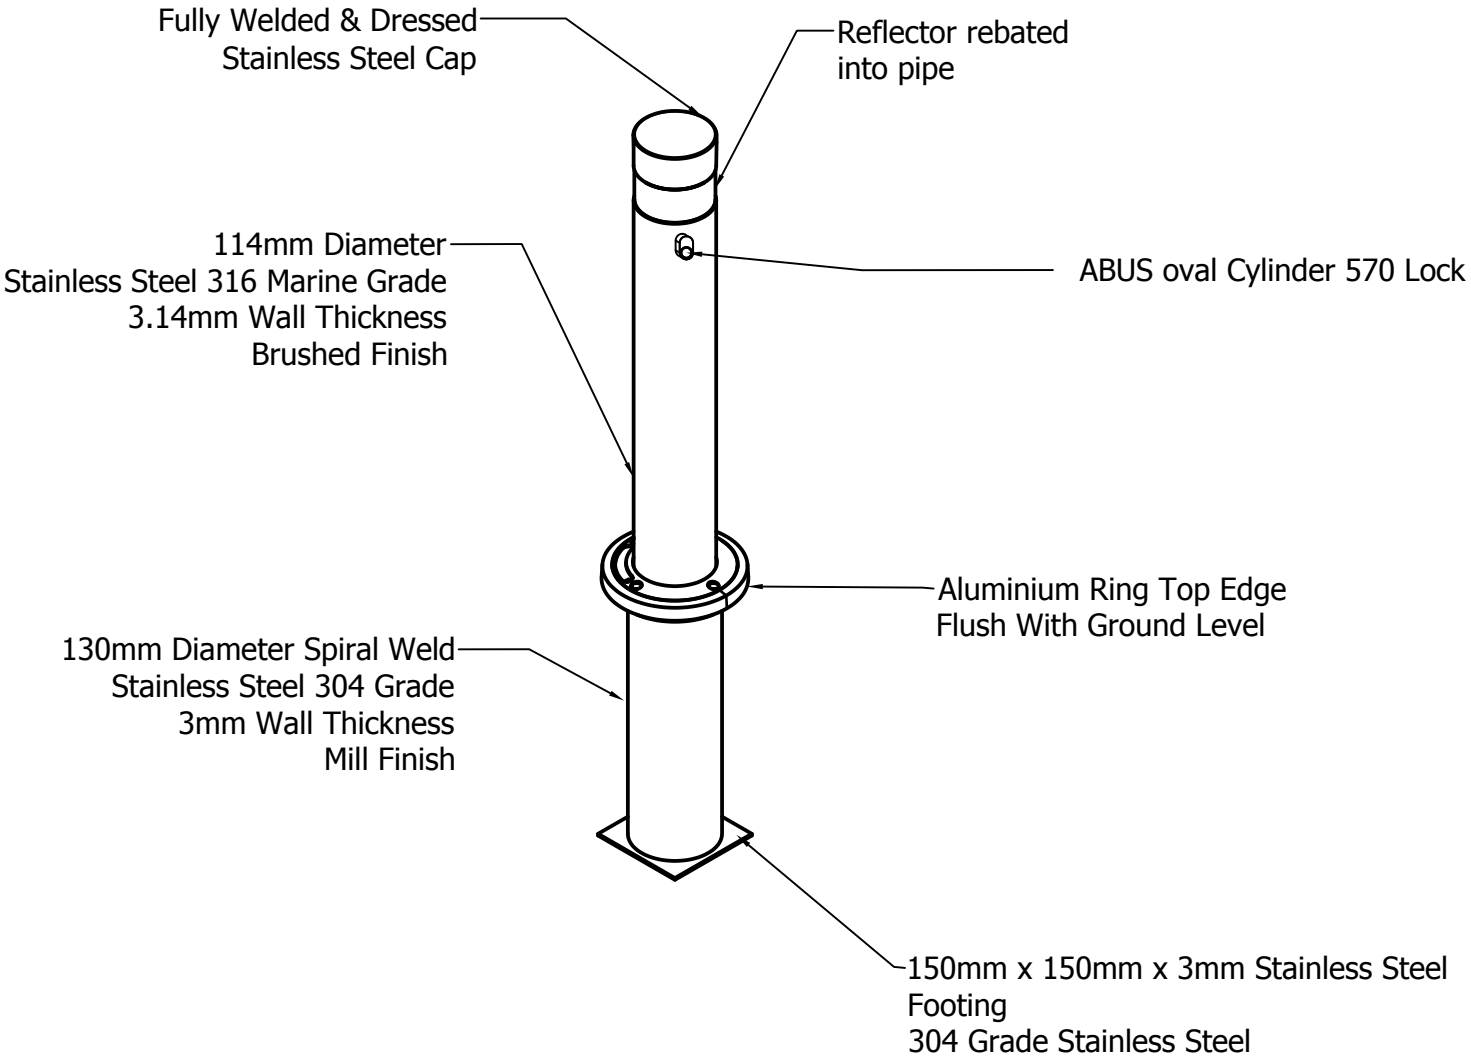

B2.EK Key-Lock Removable
Bollards.co.nz
sales@bollards.co.nz